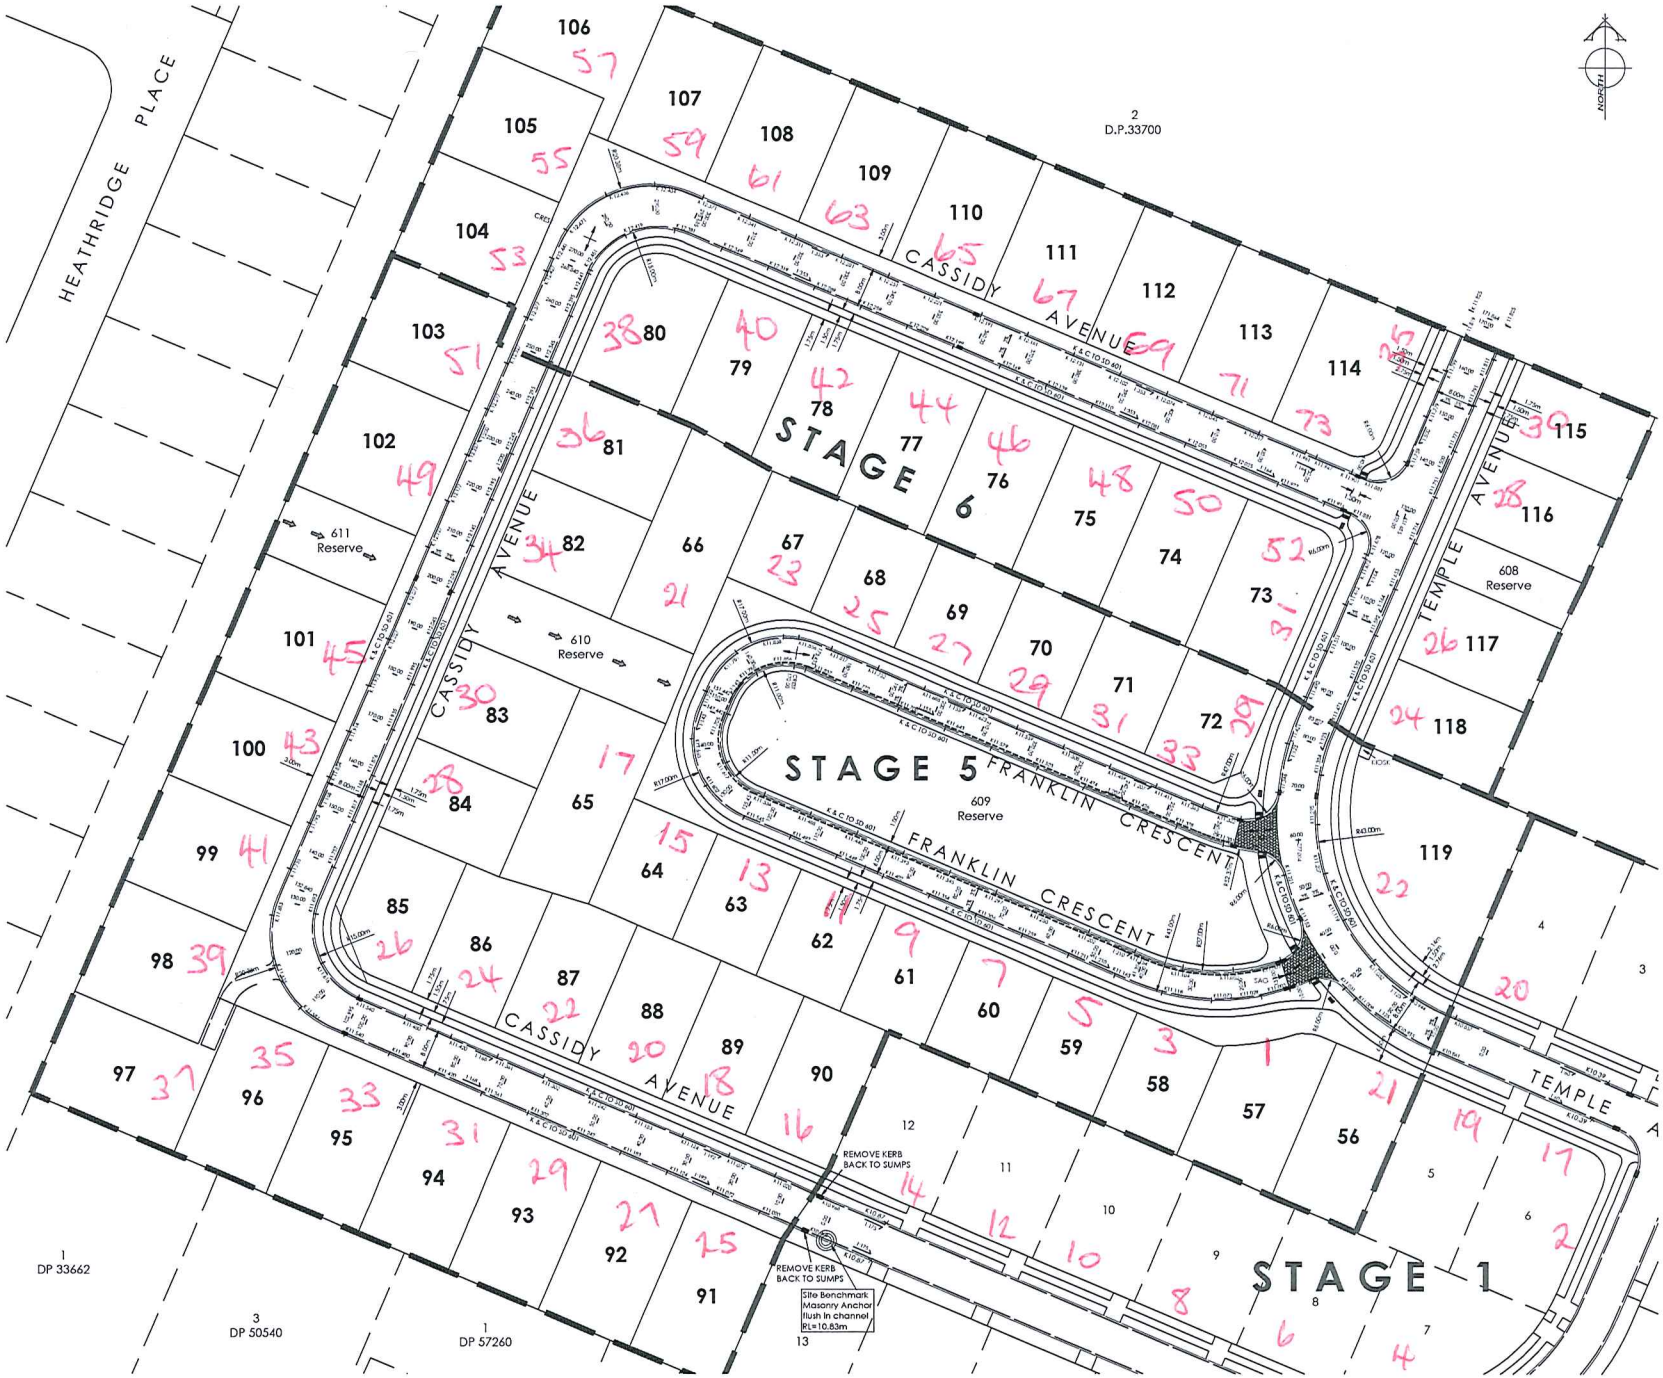

AMENDMENTS :		
AMENDMENT	DATE	DESCRIPTION
R02	30/10/2013	AMENDMENTS FOR ENGINEERING APPROVAL

NOTES :

1) METAL DEPTHS TO BE CONFIRMED OR INCREASED FOLLOWING THE CHECKING OF SUBGRADE CBR ON SITE.
2) ALL KERB & FLAT CHANNELS TO BE TO CCC CSS PART 6:2007 SD601.
3) ALL UPVC PIPES (WHETHER SEWER OR STORMWATER) SHALL CONFORM TO AS NIS 1260:1999 AND SHALL HAVE THE FOLLOWING STIFFNESS NUMBERS AS SET OUT IN THE STANDARD:
   DN100 SN16 DN150 SN16
   DN175 SN8 DN225 SN8
   DN300 SN8 DN375 SN8
4) ALL WORKS TO BE IN ACCORDANCE WITH SDC STANDARDS AND IF THOSE STANDARDS NOT SPECIFIED REFER TO CSS PARTS 1-7:2007.
5) ORIGIN OF LEVELS
   SI 11A 250 797
   BRASS PLAQUE
   RL=9.42M
   ALL LEVELS IN TERMS OF LYTTLETON VERTICAL DATUM 1937.
6) ALL BACKFILLING IN WATER RACE TO SAP 20 COMPACTED.
7) ELECTRICITY & TELECOM SERVICES NOT SHOWN.
8) ALL VEHICLE CROSSINGS TO BE IN ACCORDANCE WITH CCC CSS PART 6:2007 SD607 WITH 20mm OF AC5 AND 125mm TNZ M4 AP40.
9) CONTOUR INTERVAL:
   MAJOR = 1.00m
   MINOR = 0.10m

LEGEND :

LEVELS

K20.31	PROPOSED KERB LEVEL
N20.31	PROPOSED NIB KERB LEVEL
M20.31	PROPOSED MOUNTABLE MEDIAN KERB LEVEL
D20.31	PROPOSED DISH CHANNEL LEVEL
TOB=20.31	TOP OF BANK LEVELS
BOB=20.31	BOTTOM OF BANK LEVELS
×25.35	DESIGN LEVELS

EXISTING SERVICES	PROPOSED SERVICES
SANITARY SEWER STD. MH	SANITARY SEWER STD. MH
SANITARY SEWER VENTED MH	SANITARY SEWER VENTED MH
STORMWATER MH	STORMWATER MH
WATER FH VALVE	WATER FH VALVE
KERB	KERB

	NAME	SIGNED	DATE
DESIGNED BY	JAMIE VERRAN		
CHECKED BY	MIKE WALSH		

DAVIE LOVELL·SMITH
PLANNING SURVEYING ENGINEERING

Fulton Hogan
LAND DEVELOPMENT LTD.

116 Wrights Road P O Box 679 Christchurch 8140, New Zealand
Telephone: 03 379-0703 E-mail: office@dls.co.nz

JOB TITLE:
Fulton Hogan Land Development Ltd.
Rosemerryn Farm Stages 5 & 6
RC. 135001

SHEET TITLE:
Roading Plan

DRAWING STATUS
For Engineering Approval

SCALE : 1:500@A1 1:1000@A3 DATE : October 2013

CAD FILE : J:\18316\Eng\E18316 E01_R2.dwg

DRAWING No.: **E.18316.E03** SHEET No:

REVISION : **R2**